BRINKLEY PARK EXPANSION
SMYRNA, GEORGIA

OWNER
CITY OF SMYRNA, GEORGIA

CONTACT:
STEVE CIACCIO
(770) 434-6800

ENGINEER
ROSSER INTERNATIONAL, INC.
524 WEST PEACHTREE STREET
ATLANTA, GA 30308
TELEPHONE: (404) 876-3800

CONTACT:
GREER PHILLIPS, ASLA
TELEPHONE: (404) 888-7203
FAX: (404) 888-6861

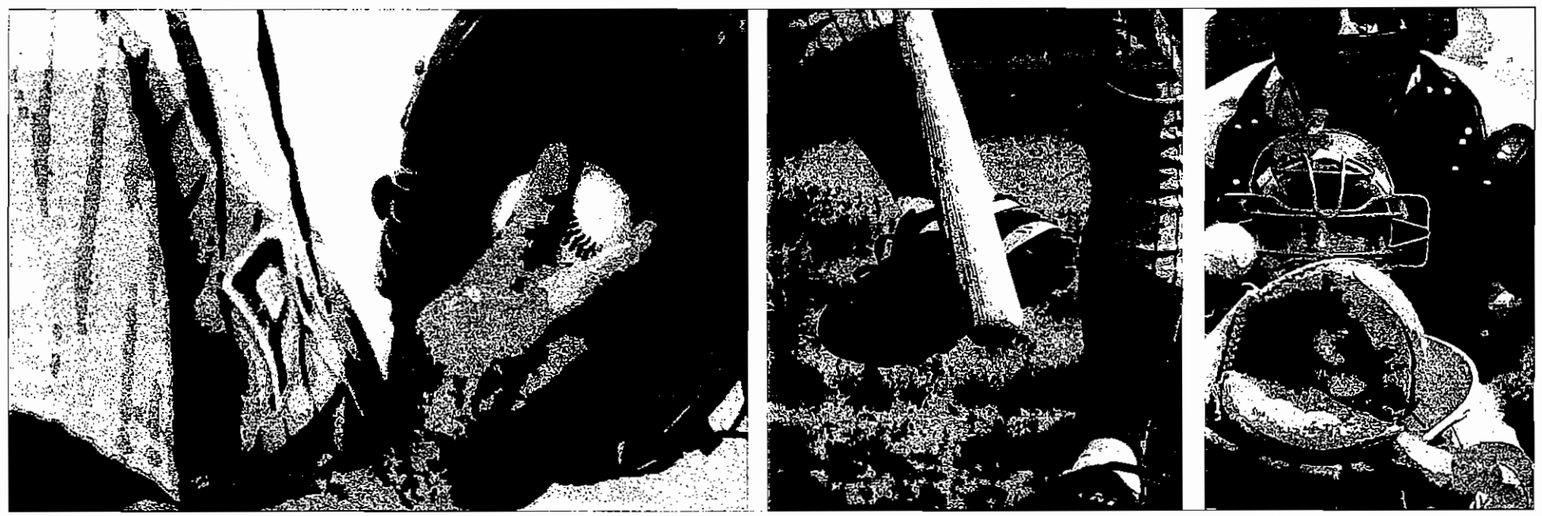

LOCATION MAP

BHEET INDEX

C-0	COVER
C-1	EXISTING CONDITIONS SURVEY
C-2	DEMOLITION PLAN
C-3	STAKING PLAN
C-4	GRADING & DRAINAGE PLAN
C-5.0	UTILITY PLAN
C-5.1	SANITARY SEWER PLAN & PROFILE
C-5.2	SANITARY SEWER PUMP STATION
C-6.0	STORM SEWER PLAN & PROFILE
C-6.1	STORM SEWER PLAN & PROFILE
C-6.2	STORM SEWER PLAN & PROFILE
C-7.0	EROSION & SEDIMENT CONTROL PLAN - INITIAL
C-7.1	EROSION & SEDIMENT CONTROL PLAN - INTERMEDIATE
C-7.2	EROSION & SEDIMENT CONTROL PLAN - FINAL
C-7.3	EROSION & SEDIMENT CONTROL DETAILS
C-8.0	NPDES NOTES
C-9.0	CONSTRUCTION DETAILS
C-9.1	CONSTRUCTION DETAILS
C-9.2	CONSTRUCTION DETAILS
C-9.3	CONSTRUCTION DETAILS
C-9.4	PAVILION PLANS & SECTIONS
C-9.5	PAVILION SECTIONS & DETAILS
C-9.6	PAVILION ROOF DETAILS
C-9.7	PEDESTRIAN BRIDGE DETAILS
C-9.8	CONSTRUCTION DETAILS
L-1	LANDSCAPE PLAN
L-2	LANDSCAPE DETAILS
L-3	TREE SURVEY PLAN
L-4	TREE PROTECTION & REPLACEMENT PLAN
IR-1	IRRIGATION PLAN
IR-2	IRRIGATION SLEEVING
IR-3	IRRIGATION DETAILS

ARCHITECURAL

A1.01	CONCESSIONS AND RESTROOM PLANS & ELEVATIONS (BASE BID)
A1.02	CONCESSIONS AND RESTROOM SECTIONS (BASE BID)

BID ALTERNATE #1

A1.03	CONCESSIONS AND RESTROOM PLANS & ELEVATIONS (ALTERNATE)
A1.04	CONCESSIONS AND RESTROOM SECTIONS (ALTERNATE)

STRUCTURAL

S0.01	STRUCTURAL NOTES & ABBREVIATIONS
S1.01	STRUCTURAL PLANS
S1.02	STRUCTURAL PLANS & ELEVATIONS ALTERNATE
S7.01	SECTIONS & DETAILS
S7.02	SECTIONS & DETAILS

MECHANICAL

M1.01 - PLANS, NOTES & DETAILS
M1.02 - PLANS, NOTES & DETAILS ALTERNATE

ELECTRICAL

E1.01	ELECTRICAL LEGEND/LIGHTING & PANELBOARD/SCHEDULES
E1.02	FLOOR PLAN/POWER/LIGHTING
E1.03	SITE PLAN/ELECTRICAL
E1.01A	ELECTRICAL LEGEND/LIGHTING & PANELBOARD/SCHEDULES/ALTERNATE
E1.02A	FLOOR PLAN/POWER/LIGHTING/ALTERNATE

PLUMBING

P1.01	PLANS, NOTES & DETAILS
P1.02	PLANS, NOTES & DETAILS

5-22-07

ROSSER

MAY 21, 2007

TO ORDER PLANS GO TO WWW.LDIREPRO.COM