To Order Plans go to www.LDILine.com

DRAWING NUMBER
CS-2

KEYPLAN

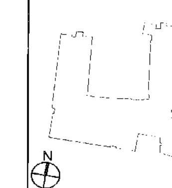


SEAL

STATE OF SOUTH CAROLINA JEFFREY FRENCH PHILA. PA. 4403 REGISTERED ARCHITECT

COA SEAL

SOUTH CAROLINA THE BALLINGER COMPANY No. C03027 CERTIFICATE OF AUTHORIZATION

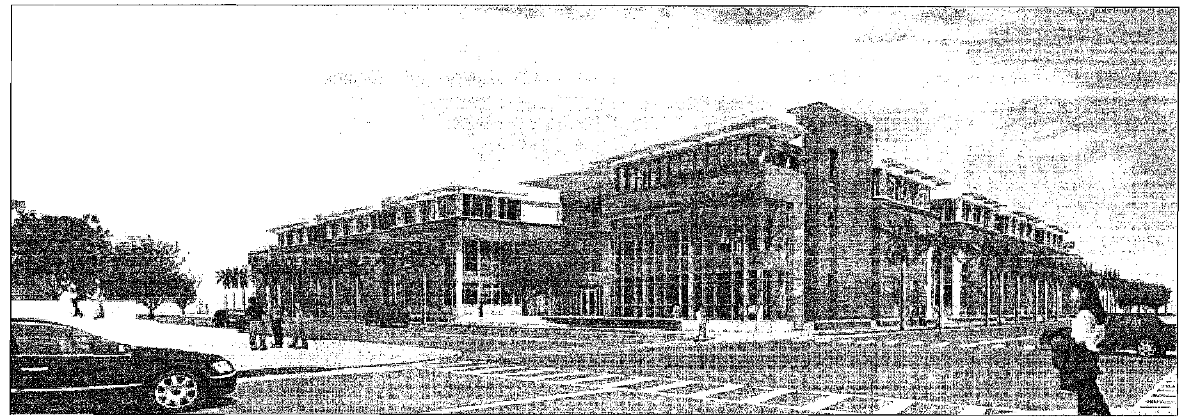

# SCIENCE CENTER RENOVATION AND CONSTRUCTION

# COLLEGE OF CHARLESTON

66 GEORGE STREET CHARLESTON, SOUTH CAROLINA 29424

PROJECT NO. H15-9580-PG-B

## ISSUED FOR BID, VOLUME 2- AUGUST 13, 2007

## DRAWING LIST


**VOLUME 1**

CS-1 COVER SHEET

**CODE ANALYSIS & CONTROL GRIDS**

G001 CODE ANALYSIS INFORMATION
G002 CODE ANALYSIS INFORMATION SITE PLAN
G003 CODE ANALYSIS INFORMATION FIRST FLOOR
G004 CODE ANALYSIS INFORMATION SECOND & THIRD FLOORS
G101 FIRST FLOOR CONTROL GRID
G102 SECOND FLOOR CONTROL GRID
G103 THIRD FLOOR CONTROL GRID
G104 LOW ROOF CONTROL GRID
G105 HIGH ROOF CONTROL GRID

**LANDSCAPE**

L101 PLANTING PLAN
L102 PLANTING SCHEDULE
L103 MATERIALS PLAN
L104 SITE DETAILS
L105 SITE DETAILS
L106 SITE DETAILS

**CIVIL**

C101 TITLE SHEET
C102 SITE SURVEY PLAN
C103 LEGEND SHEET
C104 TRAFFIC CONTROL PLAN
C105 DEMOLITION PLAN
C106 EROSION CONTROL NOTES AND DETAILS
C107 SITE LAYOUT PLAN
C108 GRADING AND DRAINAGE PLAN
C109 UTILITY PLAN
C110 UTILITY DETAILS
C111 SITE DETAILS
C112 SITE DETAILS

**ARCHITECTURE**

A101.1 FIRST FLOOR PLAN – SOUTH
A101.2 FIRST FLOOR PLAN – NORTH
A102.1 SECOND FLOOR PLAN – SOUTH
A102.2 SECOND FLOOR PLAN – NORTH
A103.1 THIRD FLOOR PLAN – SOUTH
A103.2 THIRD FLOOR PLAN – NORTH
A104.1 ROOF PLAN – SOUTH
A104.2 ROOF PLAN – NORTH
A200 STAIR PLANS, SECTIONS AND DETAILS
A201 STAIR PLANS, SECTIONS AND DETAILS
A202 STAIR PLANS, SECTIONS AND DETAILS
A203 STAIR PLANS, SECTIONS AND DETAILS
A204 ELEVATOR PLANS, SECTIONS AND DETAILS
A205 RESTROOM PLANS, ELEVATIONS AND DETAILS
A206 ENLARGED VESTIBULE PLANS
A207 ENLARGED AUDITORIUM PLAN
A210 CASEWORK LEGEND
A211.1 PARTIAL FIRST FLOOR PLAN
A211.2 PARTIAL FIRST FLOOR PLAN
A211.3 PARTIAL FIRST FLOOR PLAN
A211.4 PARTIAL FIRST FLOOR PLAN
A211.5 PARTIAL FIRST FLOOR PLAN
A211.6 PARTIAL FIRST FLOOR PLAN
A212.2 PARTIAL SECOND FLOOR PLAN
A212.3 PARTIAL SECOND FLOOR PLAN
A212.4 PARTIAL SECOND FLOOR PLAN
A213.2 PARTIAL THIRD FLOOR PLAN
A213.3 PARTIAL THIRD FLOOR PLAN
A213.4 PARTIAL THIRD FLOOR PLAN
A213.5 PARTIAL THIRD FLOOR PLAN
A213.6 PARTIAL THIRD FLOOR PLAN
A220 DETAIL FLOOR PLAN–GREENHOUSE
A221 SIDEWALL ELEVATION–GREENHOUSE
A222 GABLE ELEVATION–GREENHOUSE
A223 RIGID FRAME SECTION–GREENHOUSE
A224 ROOF GLAZING PLAN–GREENHOUSE
A225 EQUIPMENT PLAN–GREENHOUSE
A226 BENCH LAYOUT–GREENHOUSE
A227 ROOF SECTION–GREENHOUSE
A228 SIDEWALL SECTION–GREENHOUSE
A229 ROOF GABLE SECTION–GREENHOUSE
A301 BUILDING ELEVATIONS
A302 BUILDING ELEVATIONS
A303 DETAIL BUILDING ELEVATIONS
A304 DETAIL BUILDING ELEVATIONS
A305 DETAIL BUILDING ELEVATIONS
A306 DETAIL BUILDING ELEVATIONS
A307 DETAIL BUILDING ELEVATIONS
A308 DETAIL BUILDING ELEVATIONS
A405 WALL SECTIONS
A406 WALL SECTIONS
A407 WALL SECTIONS
A408 WALL SECTIONS
A409 WALL SECTIONS
A410 WALL SECTIONS
A411 WALL SECTIONS
A412 WALL SECTIONS

**ARCHITECTURE (CONT'D)**

A413 WALL SECTIONS
A414 WALL SECTIONS
A415 WALL SECTIONS
A501 WALL DETAILS
A502 WALL DETAILS
A503 WALL DETAILS
A504 WALL DETAILS
A505 WALL DETAILS
A506 WALL DETAILS
A507 WALL DETAILS
A508 WALL DETAILS
A509 WALL DETAILS
A510 WALL DETAILS
A511 WALL DETAILS
A512 WALL DETAILS
A513 WALL DETAILS
A514 WALL DETAILS
A515 ROOF DETAILS
A516 SKYLIGHT DETAILS
A520 EXTERIOR PLAN DETAILS
A521 EXTERIOR PLAN DETAILS
A522 EXTERIOR PLAN DETAILS
A523 TYPICAL EXTERIOR PLAN DETAILS
A530 FOUNDATION WATERPROOFING DETAILS
A531 DELIVERY AREA WALL AND GATE
A601 PARTITION SCHEDULE
A602 DOOR SCHEDULE
A603 DOOR & FRAME TYPES, DETAILS
A604 FINISH SCHEDULE
A701.1 FIRST FLOOR REFLECTED CEILING PLAN–SOUTH
A701.2 FIRST FLOOR REFLECTED CEILING PLAN–NORTH
A702.1 SECOND FLOOR REFLECTED CEILING PLAN–SOUTH
A702.2 SECOND FLOOR REFLECTED CEILING PLAN–NORTH
A703.1 THIRD FLOOR REFLECTED CEILING PLAN–SOUTH
A703.2 THIRD FLOOR REFLECTED CEILING PLAN–NORTH
A801 INTERIOR ELEVATIONS
A802 INTERIOR ELEVATIONS
A803 INTERIOR ELEVATIONS
A804 INTERIOR ELEVATIONS
A805 AUDITORIUM ELEVATIONS
A810 LAB CASEWORK ELEVATIONS & DETAILS
A811 LAB CASEWORK ELEVATIONS & DETAILS
A820 FIRST FLOOR INTERIOR PLAN DETAILS
A821 SECOND FLOOR INTERIOR PLAN DETAILS
A822 THIRD FLOOR INTERIOR PLAN DETAILS
A823 INTERIOR DETAILS
A824 INTERIOR DETAILS
A830 VESTIBULE SECTION DETAILS
A901.1 INTERIOR FINISHES, FIRST FLOOR PLAN–SOUTH
A901.2 INTERIOR FINISHES, FIRST FLOOR PLAN–NORTH
A902.1 INTERIOR FINISHES, SECOND FLOOR PLAN–SOUTH
A902.2 INTERIOR FINISHES, SECOND FLOOR PLAN–NORTH
A903.1 INTERIOR FINISHES, THIRD FLOOR PLAN–SOUTH
A903.2 INTERIOR FINISHES, THIRD FLOOR PLAN–NORTH

**STRUCTURAL**

S001 STRUCTURAL COVER SHEET
S101.1 PARTIAL FOUNDATION PLAN
S101.2 PARTIAL FOUNDATION PLAN
S102.1 SECOND FLOOR PARTIAL FRAMING PLAN
S102.2 SECOND FLOOR PARTIAL FRAMING PLAN
S103.1 THIRD FLOOR PARTIAL FRAMING PLAN
S103.2 THIRD FLOOR PARTIAL FRAMING PLAN
S104.1 LOW ROOF PARTIAL FRAMING PLAN
S104.2 LOW ROOF PARTIAL FRAMING PLAN
S105.1 HIGH ROOF PARTIAL FRAMING PLAN
S105.2 HIGH ROOF PARTIAL FRAMING PLAN
S301 BRACED FRAME ELEVATIONS
S302 BRACED FRAME DETAILS
S501 BUILDING FOUNDATION TYPICAL DETAILS AND NOTES
S502 PILE CAP SECTIONS AND DETAILS
S503 FOUNDATION SECTIONS AND DETAILS
S504 FOUNDATION SECTIONS AND DETAILS
S505 STRUCTURAL SLAB DETAILS
S511 SUPERSTRUCTURE TYPICAL DETAILS AND NOTES
S512 SUPERSTRUCTURE SECTIONS AND DETAILS
S513 SUPERSTRUCTURE SECTIONS AND DETAILS
S514 SUPERSTRUCTURE SECTIONS AND DETAILS
S515 SUPERSTRUCTURE SECTIONS AND DETAILS
S516 SUPERSTRUCTURE SECTIONS AND DETAILS
S601 COLUMN SCHEDULE

**VOLUME 2**

CS-2 COVER SHEET

**MECHANICAL**

M000 ABBREVIATIONS, SYMBOLS AND NOTES
MS100 SITE PLAN
MS201 SITE UTILITY DETAILS PLAN
MS202 SITE UTILITY DETAILS PLAN
MS501 SITE UTILITY DETAILS
M100 FIRST FLOOR AND MEZZANINE PLAN–C.U.P.
M104.1 ROOF PLAN SOUTH
M104.2 ROOF PLAN–NORTH
M201.1 FIRST FLOOR PLAN–NORTHWEST
M201.2 FIRST FLOOR PLAN–WEST
M201.3 FIRST FLOOR PLAN–SOUTHWEST
M201.4 FIRST FLOOR PLAN–SOUTHEAST
M201.5 FIRST FLOOR PLAN–EAST
M201.6 FIRST FLOOR PLAN–NORTHEAST
M202.1 SECOND FLOOR PLAN–NORTHWEST
M202.2 SECOND FLOOR PLAN–WEST
M202.3 SECOND FLOOR PLAN–SOUTHWEST
M202.4 SECOND FLOOR PLAN–SOUTHEAST
M202.5 SECOND FLOOR PLAN–EAST
M202.6 SECOND FLOOR PLAN–NORTHEAST
M203.1 THIRD FLOOR PLAN–NORTHWEST
M203.2 THIRD FLOOR PLAN–WEST
M203.3 THIRD FLOOR PLAN–SOUTHWEST
M203.4 THIRD FLOOR PLAN–SOUTHEAST
M203.5 THIRD FLOOR PLAN–EAST
M203.6 THIRD FLOOR PLAN NORTHEAST
M301 CHILLED WATER FLOW DIAGRAM
M302 STEAM AND CONDENSATE FLOW DIAGRAM
M303 HOT WATER FLOW DIAGRAM
M304 AIRFLOW DIAGRAM–RISER
M401 SECTIONS
M501 DETAILS
M502 DETAILS
M503 DETAILS
M504 DETAILS
M505 DETAILS
M601 SCHEDULES
M602 SCHEDULES
M603 SCHEDULES
M604 SCHEDULES
M605 SCHEDULES

**BUILDING AUTOMATION SYSTEMS**

BA001 BAS SYMBOLS & ABBREVIATIONS
BA101 TYPICAL AIR HANDLING (AHU–3–1, AHU–3–2, AHU–3–3, & AHU–3–4) CONTROL DIAGRAM
BA102 EXHAUST FANS (LEF–R–1, LEF–R–2, LEF–R–3, LEF–R–4, LEF–R–5 & LEF–R–6) CONTROL DIAGRAM
BA103 CHILLED WATER SYSTEMS CONTROL DIAGRAM
BA104 HEATING HOT WATER SYSTEM CONTROL DIAGRAM
BA105 MISCELLANEOUS CONTROL DIAGRAM
BA106 MISCELLANEOUS CONTROL DIAGRAM
BA107 EXHAUST FANS (SCEF–R–1 THROUGH SCEF–R–8) CONTROL DIAGRAMS
BA108 VAV TERMINAL UNITS CONTROL DIAGRAMS
BA109 MISCELLANEOUS CONTROL DIAGRAMS
BA110 BAS ARCHITECTURE DIAGRAM
BA111 LARGE TEACHING LABORATORY W/ MULTIPLE FUME HOODS CONTROL DIAGRAM
BA112 LABORATORY SUPPORT ROOM W/ FUME HOOD AND GENERAL EXHAUST CONTROL DIAGRAM
BA113 LABORATORY SUPPORT ROOM W/ FUME HOOD AND WITHOUT GENERAL EXHAUST CONTROL DIAGRAM
BA114 EXISTING PRIMARY CHILLED WATER AND SECONDARY CHILLED WATER SYSTEMS CONTROL DIAGRAM
BA115 RADIOISOTOPE EXHAUST FAN (EF–R–1) CONTROL DIAGRAM

**PLUMBING**

P001 COVER SHEET
PS01 SITE PLAN
P200.1 PARTIAL UNDERSLAB PLAN–DRAINAGE
P200.2 PARTIAL UNDERSLAB PLAN–DRAINAGE
P200.3 PARTIAL UNDERSLAB PLAN DRAINAGE
P200.4 PARTIAL UNDERSLAB PLAN–DRAINAGE
P200.5 PARTIAL UNDERSLAB PLAN–DRAINAGE
P200.6 PARTIAL UNDERSLAB PLAN–DRAINAGE
P201.1 PARTIAL FIRST FLOOR PLAN–DRAINAGE & SERVICE PIPING
P201.2 PARTIAL FIRST FLOOR PLAN–DRAINAGE & SERVICE PIPING
P201.3 PARTIAL FIRST FLOOR PLAN–DRAINAGE & SERVICE PIPING
P201.4 PARTIAL FIRST FLOOR PLAN–DRAINAGE & SERVICE PIPING
P201.5 PARTIAL FIRST FLOOR PLAN–DRAINAGE & SERVICE PIPING
P201.6 PARTIAL FIRST FLOOR PLAN–DRAINAGE & SERVICE PIPING
P202.1 PARTIAL SECOND FLOOR PLAN–DRAINAGE & SERVICE PIPING

**PLUMBING (CONT'D)**

P202.2 PARTIAL SECOND FLOOR PLAN–DRAINAGE & SERVICE PIPING
P202.3 PARTIAL SECOND FLOOR PLAN–DRAINAGE & SERVICE PIPING
P202.4 PARTIAL SECOND FLOOR PLAN–DRAINAGE & SERVICE PIPING
P202.5 PARTIAL SECOND FLOOR PLAN–DRAINAGE & SERVICE PIPING
P202.6 PARTIAL SECOND FLOOR PLAN–DRAINAGE & SERVICE PIPING
P203.1 PARTIAL THIRD FLOOR PLAN–DRAINAGE & SERVICE PIPING
P203.2 PARTIAL THIRD FLOOR PLAN–DRAINAGE & SERVICE PIPING
P203.3 PARTIAL THIRD FLOOR PLAN–DRAINAGE & SERVICE PIPING
P203.4 PARTIAL THIRD FLOOR PLAN–DRAINAGE & SERVICE PIPING
P203.5 PARTIAL THIRD FLOOR PLAN–DRAINAGE & SERVICE PIPING
P203.6 PARTIAL THIRD FLOOR PLAN–DRAINAGE & SERVICE PIPING
P204.1 PARTIAL ROOF PLAN
P204.2 PARTIAL ROOF PLAN
P205 PARTIAL FIRST AND SECOND FLOOR PLANS–SPECIALTY GASES
P301 STORM WATER RISER DIAGRAM
P302 DRAINAGE RISER DIAGRAM
P303 DRAINAGE RISER DIAGRAM
P304 DRAINAGE RISER DIAGRAM
P305 DRAINAGE RISER DIAGRAM
P306 DRAINAGE RISER DIAGRAM
P310 NATURAL GAS RISER DIAGRAM
P320 COMPRESSED AIR RISER DIAGRAM
P330 DOMESTIC & LAB WATER RISER DIAGRAM
P331 DOMESTIC & LAB WATER RISER DIAGRAM
P332 DOMESTIC & LAB WATER RISER DIAGRAM
P501 PLUMBING DETAILS
P502 PLUMBING DETAILS
P601 SCHEDULES

**FIRE PROTECTION**

FP001 COVER SHEET
FP101.1 PARTIAL FIRST FLOOR PLAN
FP101.2 PARTIAL FIRST FLOOR PLAN
FP102.1 PARTIAL SECOND FLOOR PLAN
FP102.2 PARTIAL SECOND FLOOR PLAN
FP103.1 PARTIAL THIRD FLOOR PLAN
FP103.2 PARTIAL THIRD FLOOR PLAN
FP301 FIRE PROTECTION RISER DIAGRAMS
FP501 DETAILS

**ELECTRICAL**

E001 SYMBOLS & ABBREVIATIONS
E100 FIRST FLOOR AND MEZZANINE PLANS–C.U.P.
E101 SITE PLAN
E102 ELECTRICAL SITE PLAN
E201 ELECTRICAL CLOSET PLANS
E202 TELECOM ROOM PLANS
E301 SINGLE LINE DIAGRAM, NORMAL POWER
E302 SINGLE LINE DIAGRAM, EMERGENCY POWER
E303 SINGLE LINE DIAGRAMS
E501 LIGHTING CONTROL DETAILS
E502 LIGHTING CONTROL DETAILS
E503 LIGHTING CONTROL DETAILS
E504 DETAILS
E505 DETAILS
E506 DETAILS
E507 DETAILS
E508 DETAILS
E509 CAMERA SCHEDULE AND DETAILS
E510 DETAILS
E601 LUMINAIRE SCHEDULE
EL101.1 FIRST FLOOR LIGHTING PLAN–SOUTH
EL101.2 FIRST FLOOR LIGHTING PLAN–NORTH
EL102.1 SECOND FLOOR LIGHTING PLAN–SOUTH
EL102.2 SECOND FLOOR LIGHTING PLAN–NORTH
EL103.1 THIRD FLOOR LIGHTING PLAN–SOUTH
EL103.2 THIRD FLOOR LIGHTING PLAN–NORTH
EP101.1 FIRST FLOOR PLAN–SOUTH
EP101.2 FIRST FLOOR PLAN–NORTH
EP102.1 SECOND FLOOR PLAN–SOUTH
EP102.2 SECOND FLOOR PLAN–NORTH
EP103.1 THIRD FLOOR PLAN–SOUTH
EP103.2 THIRD FLOOR PLAN–NORTH
EP104 ROOF FLOOR PLAN
ES101.1 FIRST FLOOR PLAN–SOUTH
ES101.2 FIRST FLOOR PLAN–NORTH
ES102.1 SECOND FLOOR PLAN–SOUTH
ES102.2 SECOND FLOOR PLAN–NORTH
ES103.1 THIRD FLOOR PLAN–SOUTH
ES103.2 THIRD FLOOR PLAN–NORTH


## SYMBOLS

LOCATOR
1 / A502 — INDEX NUMBER / DRAWING NUMBER
ENLARGED PLAN LOCATOR
ELEVATION DETAIL LOCATOR

1 / A401 — INDEX NUMBER / DRAWING NUMBER
SECTION LOCATOR

1 / A301 — INDEX NUMBER / DRAWING NUMBER
ELEVATION LOCATOR

DIMENSION TO FACE OF PARTITION
DIMENSION TO CENTERLINE
DIMENSION INDICATOR

OFFICE 244 — ROOM NAME / ROOM NUMBER
(2) — TOILET ACCESSORY TYPE –SEE SPECIFICATIONS & DWG. A203
203.1 — DOOR INDEX –SEE DOOR DWGS. A602
F5 — INTERIOR WINDOW FRAME TYPE –SEE DWG. A603
2 — PARTITION TYPE –SEE PARTITION SCHEDULE ON DWG. A601
1 HR. FIRE RATED PARTITION –SEE PARTITION SCHEDULE ON DWG. A601
2 HR. FIRE RATED PARTITION –SEE PARTITION SCHEDULE ON DWG. A601
SMOKE RATED PARTITION –SEE PARTITION SCHEDULE ON DWG. A601

## LOCATION MAP

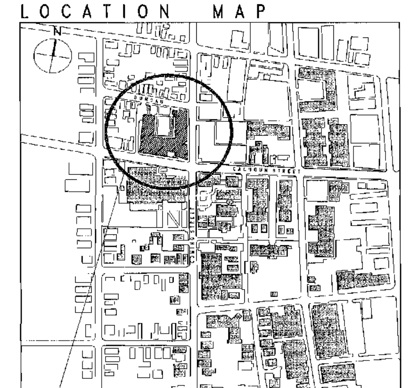


NEW SCIENCE BUILDING PROJECT SITE

## ABBREVIATIONS

| | |
|---|---|
| @ | AT |
| & | AND |
| A.B. | ANCHOR BOLT |
| A.C.T. | ACOUSTIC CEILING TILE |
| A.E.S.S. | ARCHITECTURALLY EXPOSED STUCTURAL STEEL |
| A.F.F. | ABOVE FINISHED FLOOR |
| A.H.U. | AIR HANDLING UNIT |
| A.I.B. | AIR INFILTRATION BARRIER |
| A.L.D. | ASSISTIVE LISTENING DEVICE |
| ALUM. | ALUMINUM |
| ANOD | ANODIZE |
| A.P.C. | ACOUSTIC PANEL CEILING |
| APPROX | APPROXIMATE |
| APVD | APPROVED |
| BD | BOARD |
| BITUM | BITUMINOUS |
| BLDG | BUILDING |
| BLKG | BLOCKING |
| BM | BEAM |
| B.S. | BRICK SHELF |
| C | COURSES |
| CAB. | CABINET |
| CB | CATCH BASIN |
| CD | CEILING DIFFUSER |
| CEM | CEMENT |
| C'FLSH | COUNTER FLASHING |
| CFM | CUBIC FOOT PER MINUTE |
| C.G. | CORNER GUARD |
| C.H. | CEILING HEIGHT |
| C.J. | CONTROL JOINT |
| CL | CENTER LINE |
| CLG. | CEILING |
| CLR | CLEAR |
| C.M.U. | CONCRETE MASONRY UNIT |
| CO | CLEANOUT |
| COL | COLUMN |
| COMP. | COMPOSITE |
| CONC. | CONCRETE |
| CONT. | CONTINUOUS |
| CPT. | CARPET |
| CR | CARD READER |
| CT | CERAMIC TILE |
| CVT | CONDUCTIVE VINYL TILE |
| C.W. | CURTAIN WALL |
| D | DEPTH |
| DBL | DOUBLE |
| DIA | DIAMETER |
| DIM | DIMENSION |
| DIV | DIVISION |
| DL | DEAD LOAD |
| DN | DOWN |
| DP | DAMP PROOFING |
| DR | DOOR |
| DTL | DETAIL |
| DWG. | DRAWING |
| (E) | EXISTING |
| EC | ELECTRICAL CONTRACTOR |
| EEW | EMERGENCY EYEWASH |
| EF | ELASTOMERIC FLASHING |
| E.I.F.S. | EXTERIOR INSULATED FINISH SYSTEM |
| EJ | EXPANSION JOINT |
| EL | ELEVATION |
| ELEC | ELECTRIC |
| EQ. | EQUAL |
| EQUIP | EQUIPMENT |
| ER | EXHAUST REGISTER |
| EW | EACH WAY |
| E.W.C. | ELECTRIC WATER COOLER |
| EXH | EXHAUST |
| EXIST. | EXISTING |
| EXT | EXTERIOR |
| EXTING | EXTINGUISHER |
| FA | FIRE ALARM |
| FB | FLOOR BOX, COORD. W/ ELECTRICAL |
| FD | FLOOR DRAIN |
| F.D.(E) | EXISTING FLOOR DRAIN |
| F.D.V. | FIRE DEPARTMENT VALVE |
| F.D.V.(E) | EXISTING FIRE DEPARTMENT VALVE |
| F.E. | FIRE EXTINGUISHER, WALL HUNG |
| F.E.C. | FIRE EXTINGUISHER CABINET |
| F.F. | FINISHED FLOOR |
| FHC | FIRE HOSE CABINET |
| FIN | FINISH |
| FLR. | FLOOR |
| FLSH | FLASHING |
| F.O.W. | FACE OF WALL |
| F.R.A.P. | FIRE RATED ACCESS PANEL |
| FT | FOOT |
| FWC | FABRIC WALL COVERING |
| GA. | GAUGE |
| GALV | GALVANIZED |
| GC | GENERAL CONTRACTOR |
| GEN | GENERATOR |
| GL | GLASS |
| GRG | GLASS REINFORCED GYPSUM |
| G.W.B. | GYPSUM WALL BOARD |
| GYP | GYPSUM |
| H | HIGH |
| HB | HOSE BIB |
| HDW | HARDWARE |
| HM | HOLLOW METAL |
| HORIZ | HORIZONTAL |
| HP | HIGH POINT |
| HS | HOSE STATION |
| HT | HEIGHT |
| IMP | INSULATED METAL PANEL |
| INCAND | INCANDESCENT |
| I.D. | INSIDE DIAMETER |
| INFO | INFORMATION |
| INSUL | INSULATED |
| INT | INTERIOR |
| INVT | INVERT |
| JC | JANITORS CLOSET |
| JT | JOINT |
| LAM | LAMINATE |
| LBL | LABEL |
| LNTL | LINTEL |
| LP | LOW POINT |
| LTG | METAL |
| MTL | LIGHTING |
| MAS | MASONRY |
| MAX | MAXIMUM |
| MECH | MECHANICAL |
| MGS | METAL GRAVEL STOP |
| MH | MANHOLE |
| MIN | MINIMUM |
| MISC | MISCELLANEOUS |
| M.O. | MASONRY OPENING |
| N | NORTH |
| N.C. | NUTRITION CENTER |
| N.I.C. | NOT IN CONTRACT |
| NO | NUMBER |
| N.T.S. | NOT TO SCALE |
| O.C. | ON CENTER |
| O.D. | OUTSIDE DIAMETER |
| O.H. | OPPOSITE HAND |
| OPP | OPPOSITE |
| OPNG | OPENING |
| ORD | OVERFLOW ROOF DRAIN |
| PL | PLATE |
| PLAM | PLASTIC LAMINATE |
| PLUMB. | PLUMBING |
| PLYWD | PLYWOOD |
| PNL | PANEL |
| PR | PAIR |
| PRCST | PRECAST |
| PROJ. | PROJECTION SCREEN |
| P.T. | PRESSURE TREATED |
| PTD. | PAINTED |
| Q.C. | QUALITY CONTROL |
| QT | QUARRY TILE |
| QTY | QUANTITY |
| R | RISER |
| RAD. | RADIUS |
| RAF | RAISED ACCESS FLOOR |
| R.C.P. | REFLECTED CEILING PLAN |
| RCPT | RECEPTACLE |
| R.D. | ROOF DRAIN |
| R.D.(E) | EXISTING ROOF DRAIN |
| REF | REFERENCE |
| REINF. | REINFORCE |
| REM | REMOVABLE |
| REQ | REQUIRE |
| RESIL | RESILIENT |
| REV | REVISION |
| R.F.D.(E) | REMOVE EXIST. FLOOR DRAIN |
| RFG | ROOFING |
| RFM | RECESSED FLOOR MAT |
| RG | RETURN GRILLE |
| RLF | RELIEF |
| R.O. | ROUGH OPENING |
| RR | RETURN REGISTER |
| R.T. | REVEAL TRIM |
| RWC | RAINWATER CONDUCTOR |
| S | SOUTH |
| S.A. | CONTINUOUS SHELF ANGLE |
| SAN | SANITARY |
| SCHED | SCHEDULE |
| S.F. | SQUARE FOOT |
| SFFA | SQUARE FOOT FREE AREA |
| SIM. | SIMILAR |
| SLV | SLEEVE |
| SPECS. | SPECIFICATIONS |
| SGP | SPANDREL GLASS PANEL |
| S.O. | STOREFRONT OPENING |
| S.P.R. | SINGLE-PLY ROOFING |
| SQ | SQUARE |
| SR | SUPPLY REGISTER |
| S.S. | STAINLESS STEEL |
| STL | STEEL |
| SV | SHEET VINYL FLOORING |
| STN | STONE |
| STOR | STORAGE |
| STW | STORM WATER |
| STRUCT | STRUCTURE |
| SUBSTA | SUBSTATION |
| T | TREAD |
| TELE | TELEPHONE |
| TEMP | TEMPORARY |
| TG | TRANSFER GRILLE |
| T.O. | TOP OF |
| T.O.S. | TOP OF STEEL |
| TYP. | TYPICAL |
| U.N.O. | UNLESS NOTED OTHERWISE |
| U.O.N. | UNLESS OTHERWISE NOTED |
| V | VINYL |
| VB | VAPOR BARRIER |
| VCT | VINYL COMPOSITION TILE |
| VERT | VERTICAL |
| VEST | VESTIBULE |
| VGP | VISION GLASS PANEL |
| VNT | VENT |
| W | WIDE |
| WBL | WOOD BLOCKING |
| WC | WATER CLOSET |
| WD | WOOD |
| WK | WORK |
| W/ | WITH |
| W/O | WITHOUT |
| W.O. | WINDOW OPENING |
| WP | WATERPROOF |
| WR | WEATHER RESISTANT |
| W.T. | WOOD TRIM |
| WTHP | WEATHERPROOF |
| W.W.F. | WELDED WIRE FABRIC |

COLLEGE OF CHARLESTON
SCIENCE CENTER RENOVATION & CONSTRUCTION
CHARLESTON, SOUTH CAROLINA 29424
PROJECT NO. H15-9580-PG-B

Ballinger
Architecture
Engineering
Planning
Interior Design
833 Chestnut Street
Suite 1400
Philadelphia, PA 19107
ballinger-ae.com
V 215.446.0900
F 215.446.0901

liollio architecture
147 Wappoo Creek Drive, Charleston, SC 29412

CONDITION OF USE

WHEN THIS DOCUMENT IS SUPPLIED TO EITHER OWNER OR CONTRACTOR, IN EITHER PAPER OR ELECTRONIC FORM, THE SUBSEQUENT USE OF THE INFORMATION CONTAINED ON THE DOCUMENT IS SUBJECT TO THE CONDITIONS OF THE AGREEMENT BETWEEN THE OWNER AND BALLINGER AND TO BALLINGER'S COPYRIGHT AND OTHER SUCH RIGHTS IN THIS DOCUMENT. CONTRACTOR MAY MAKE ELECTRONIC FILES OF THIS DOCUMENT AVAILABLE TO SUBCONTRACTORS, SUBJECT TO THIS STATEMENT OF CONDITIONS OF USE, SOLELY AS A CONVENIENCE TO SUCH SUBCONTRACTORS IN THEIR PREPARATION OF SHOP DRAWINGS. THE PROVISION OF THIS DOCUMENT BY BALLINGER SHALL NOT MAKE BALLINGER RESPONSIBLE IN ANY WAY FOR ANY ASPECT OF THE SUBCONTRACTOR'S SHOP DRAWINGS, NOR RELIEVE SUBCONTRACTORS FROM FULL RESPONSIBILITY FOR PREPARATION OF THEIR REQUIRED SHOP DRAWINGS.

| | |
|---|---|
| 08-13-07 | ISSUED FOR BID |

DRAWING ISSUE

| DRAWN BY | CHECKED BY |
|---|---|
| SAH | SAH |
| PROJECT | SCALE |
| 06020.00 | 1/8" = 1'-0" |

ARCHITECTURE

DRAWING TITLE
COVER SHEET

DRAWING NUMBER
CS-2

ISSUED FOR BID 08/13/07