To Order Plans go to www.ldiline.com

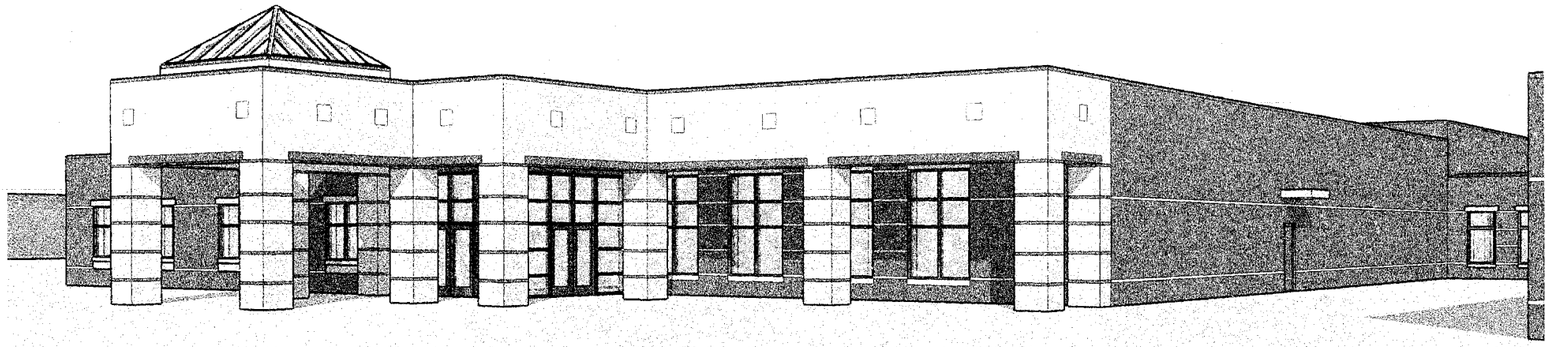

A New Replacement Facility For Ibraham Elementary School

5036 Old Walkertown Rd
Winston-Salem, NC

Owner/Developer: **Winston Salem/Forsyth County Schools**
1605 Miller Street
Winston Salem, NC 27013
Ph. (336) 727-2816

Architectural: **Thomas H. Hughes/Architecture, P.C.**
155 Sunnynoll Court, Suite 100
Winston-Salem, North Carolina 27106
Ph. (336) 722-4447
Fax (336) 722-4402

Plumbing/Mechanical Engineering **Consultant Engineering Service, Inc**
811 West Fifth St.
Winston-Salem, North Carolina 27101
Ph. (336) 724-0139
Fax (336) 724-1812

Electrical Engineering **William G. Robinson, Jr. Consulting Engineer**
3512 Vest Mill Road
Winston-Salem, North Carolina 27103
Ph. (336) 765-8780
Fax (336) 765-9520

Structural Engineering **Moorefield Engineering, PC**
Autumn Square, Suite 104
3169 NC Hwy. 8 South, Walnut Cove, North Carolina 27052
Ph. (336) 593-9623
Fax (336) 593-3912

Civil Engineering **Allied Design**
4720 Kester Mill Road
Winston-Salem, North Carolina 27103
Ph. (336) 765-2377
Fax (336) 760-8886

TABLE of CONTENTS

A1.0 Cover Sheet
A1.1 Building Code Summary - New Building
A1.2 Building Code Summary - Existing Building
A1.3 Life Safety Plan - Main Level
A1.4 Life Safety Plan - Mechanical Platforms

CIVIL
C0.1 Existing Conditions
C0.2 Phase 1 Overall Proposed Layout
C0.3 Phase 2 Overall Proposed Layout
C1.0 Demolition Plan
C1.1 Demolition Plan
C2.0 Phase 1 Grading and Erosion Control Plan
C2.1 Phase 2 Grading and Erosion Control Plan
C3.0 Phase 1 Site Layout Plan
C3.1 Phase 2 Site Layout Plan
C4.0 Phase 1 Site Utility Plan
C4.1 Phase 2 Site Utility Plan
C5.0 Phase 1 Planting Plan
C5.1 Phase 2 Planting Plan
C6.0 Erosion Control Details
C6.1 Site Details

ARCHITECTURAL
A2.0 Overall Floor Plan - Dimensions
A2.1 Floor Plan - Dimensions - 100 Area
A2.2 Floor Plan - 100 Area
A2.3 Floor Plan - Dimensions - 200 Area
A2.4 Floor Plan - 200 Area
A2.5 Floor Plan - Dimensions - 300 & 400 Area
A2.6 Floor Plan - 300 & 400 Area
A2.7 Floor Plan - Mechanical Platforms
A2.8 Floor Plan - 500 Area - Demo / New
A2.9 Enlarged Floor Plans - Toilets
A3.1 Reflected Ceiling Plan - 100 Area
A3.2 Reflected Ceiling Plan - 200 Area
A3.3 Reflected Ceiling Plan - 300 & 400 Area
A4.1 Roof Plan
A5.1 Exterior Elevations
A5.2 Exterior Elevations
A5.3 Exterior Elevations
A6.1 Building Sections
A6.2 Building Sections
A6.3 Building Sections
A6.4 Wall Sections
A6.5 Wall Sections
A6.6 Wall Sections
A6.7 Wall Sections
A6.8 Wall Sections
A6.9 Wall Sections
A8.1 Room Finish Schedule
A8.2 Door Schedule / Door Types / Frame Types
A8.3 Door Head, Door Jamb, & Door Sill Details
A9.1 Ramp / Stair Sections
A9.2 Casework Sections & Details
A9.3 Site Details

FOOD SERVICE
FS-1 Kitchen Layout Plan and Details
FS-2 Food Service Equipment Schedules
FS-3 Mechanical Hook-up, Electrical Wiring Layouts, and Details

STRUCTURAL
S1 Foundation Plan Area 100 and Schedules
S2 Foundation Plan Area 200 and Schedules
S3 Foundation Plan Areas 300 & 400 and Schedules
S4 Roof Framing Plan Area 100 and Details
S5 Roof Framing Plan Area 200 and Details
S6 Roof Framing Plan Areas 300 & 400 and Details
S7 Mechanical Platform Plan
S8 Wall Sections and Details
S9 Wall Sections and Details
S10 Wall Sections and Details
S11 Wall Sections and Details
S12 Wall Sections and Details
S13 Wall Sections and Details
S14 Wall Sections and Details
S15 Wall Sections and Details
S16 Wall Sections and Details
S17 Wall Sections and Details
S18 Wall Sections and Slab Details
S19 Wall Sections and Details
S20 Wall Sections, Details, and
S21 Structural Design Criteria

PLUMBING
P0.1 General Notes / Symbols / UL Details
P1.1 Partial Plumbing Floor Plan - 100 Area
P1.2 Partial Plumbing Floor Plan - 200 Area
P1.3 Partial Plumbing Floor Plan - Waste - 300 & 400 Area
P1.4 Partial Plumbing Floor Plan - Supply - 300 & 400 Area
P3.1 Kitchen Plumbing Layout Plan, Details, and Notes
P3.2 Hose Reel Isometric and Mechanical Room Plumbing Layout
P4.1 Misc Details
P4.2 Misc Details
P5.1 Fixture Schedule

FIRE PROTECTION
FP0.1 General Notes / Symbols / UL Details
FP1.1 Partial Fire Protection Floor Plan Area 100
FP1.2 Partial Fire Protection Floor Plan Area 200
FP1.3 Partial Fire Protection Floor Plan Areas 300 & 400
FP2.1 Fire Protection Floor Plan At Mechanical Platform
FP4.1 Misc Details

MECHANICAL
M0.1 General Notes / Symbols / Code Compliance
M1.1 Mechanical Floor Plan - 100 Area
M1.2 Mechanical Floor Plan - 200 Area
M1.3 Mechanical Floor Plan - Waste - 300 & 400 Area
M2.1 Mechanical Platform Floor Plan
M2.2 Mechanical Platform Duct Plan and Details
M3.3 Mechanical Roof Plan
M3.1 Boiler Room Plan / Isometric
M4.1 Misc Details
M4.2 Misc Details
M4.3 Misc Details
M4.4 UL Details
M5.1 Schedules
M5.2 Schedules

ELECTRICAL
SE-1 Site Electrical
D-1 Electrical Demolition - Existing Building
E-1 Lighting Plan - 100 Area / Fixture Schedule
E-2 Lighting Plan - 200 Area
E-3 Lighting Plan - 300 & 400 Area
E-4 Lighting Plan - Existing Building
E-5 Lighting Plan - Mechanical Platforms
E-6 Power Plan - 100 Area
E-7 Power Plan - 200 Area
E-8 Power Plan - 300 & 400 Area
E-9 Power Plan - Existing Building
E-10 Power Plan - Mech Platforms - 100/200 Areas
E-11 Power Plan - Mech Platforms - 300/400 Areas
E-12 Power Plan - Roof
E-13 Power Plan - Kitchen
E-14 Auxiliary Systems Plan - 100 Area
E-15 Auxiliary Systems Plan - 200 Area
E-16 Auxiliary Systems Plan - 300 & 400 Area
E-17 Auxiliary Systems Plan - Existing Building
E-18 Auxiliary Systems Plan - Mechanical Platforms
E-19 Riser Diagrams, Details
E-20 Riser Diagrams, Details

CONSTRUCTION DOCUMENT ABBREVIATIONS

@	AT	BC	BOTTOM OF CURB	DY	DAMPPROOFING	EST	ESTIMATE	FLWG	FLOORING	GVL	GRAVEL	KFL	KICKPLATE	MTL	METAL	PER	PERIMETER	RH	RIGHT HAND	SUSP	SUSPENDED	VIB	VIBRATION	ARCH	ARCHITECTURAL
ABV	ABOVE	BLDG	BUILDING	DEMO	DEMOLITION	EXH	EXHAUST	FD	FLOOR DRAIN	GWB	GYPSUM WALLBOARD	KITCH	KITCHEN	MTL FRMG	METAL FRAMING	PLAS	PLASTIC	RGH	RIGHT OF WAY	SYM	SYMMETRICAL	VB	VINYL BASE	CIVIL	CIVIL ENGINEERING
AFF	ABOVE FINISHED FLOOR	BUR	BUILT UP ROOFING	DMT	DEMONTABLE	EXISTG	EXISTING	FLUOR	FLUORESCENT	GYP	GYPSUM WALLBOARD	KO	KNOCKOUT	MEZZ	MEZZANINE	P LAM	PLASTIC LAMINATE	R	RADIUS	SYS	SYSTEM	VCT	VINYL COMPOSITION TILE	STRUCT	STRUCTURAL ENGINEERING
AP	ACCESS PANEL	CAB	CABINET	DEPT	DEPARTMENT	EIP	EXISTING IRON PIPE	FT	FOOT / FEET	GL	GLASS	LBL	LABEL	min	MINIMUM	PL	PLATE	RD	ROOF DRAIN	TKBD	TACKBOARD	VF	VINYL FABRIC	PLMB	PLUMBING ENGINEERING
ACOUS	ACOUSTICAL	CPT	CARPET/CARPETING	DTL	DETAIL	EIR	EXISTING IRON ROD	FTG	FOOTING	HDW	HARDWARE	LAD	LADDER	MIR	MIRROR	PLWD	PLYWOOD	REF	ROOFING	TELE	TELEPHONE	VT	VINYL TILE	MECH	MECHANICAL ENGINEERING
ACT	ACOUSTICAL TILE CEILING	CSMT	CASEMENT	DIAG	DIAGONAL	EB	EXPANSION BOLT	FDND	FOUNDATION	HWD	HARDWOOD	LAM	LAMINATE / LAMINATED	MISC	MISCELLANEOUS	PT	PAINT	RM	ROOM	TV	TELEVISION	VGL	VOLUME	ELEC	ELECTRICAL ENGINEERING
ADD	ADDENDUM	CI	CAST IRON	dia	DIAMETER	EXP	EXPOSED	FRM	FRAME	HDR	HEADER	LAV	LAVATORY	MOD	MODULAR	PVC	POLYVINYL CHLORIDE	RO	ROUGH OPENING	TEMP	TEMPORARY	WSCT	WAINSCOT		
ADDTL	ADDITIONAL	CB	CATCH BASIN	DIM	DIMENSION	EXPAN	EXPANSION	FRMG	FRAMING	HTR	HEATER	LH	LEFT HAND	MLDG	MOLDING	PCT	POST-TENSIONED CONCRETE	SLP	SLOPE	TNTD	TINTED	WH	WALL HUNG		
ADH	ADHESIVE	CLG	CEILING	DIV	DIVISION	EJ	EXPANSION JOINT	FS	FULL SIZE	HVAC	HEATG VENTILTG AIR COND	LGT	LIGHT	MTD	MOUNTED	PCF	POUNDS per CUBIC FOOT	SND	SANITARY VAPOR DISPOSAL	TC	TERRA COTTA	WC	WATER CLOSET		
ADJ	ADJACENT	CT	CERAMIC TILE	DR	DOOR	EXT	EXTERIOR	FURN	FURNISH / FURNISHED	HD	HEAVY DUTY	LP	LIMIT POLE	MP	MEN IRON PIPE	PFL	POUNDS per LINEAL FOOT	SS	SANITARY SEWER	TZ	TERRAZZO	WH	WATER HEATER		
AGG	AGGREGATE	CMT	CERAMIC MOSAIC TILE	DBL	DOUBLE	FOC	FACE OF CONCRETE	FBO	FURNISHED BY OTHERS	HST	HEIGHT	LW	LIGHTWEIGHT	NRC	NOISE REDUCTION COEFF.	PSF	POUNDS per SQUARE FOOT	SCHD	SCHEDULE	THK	THICK / THICKNESS	WV	WATER VALVE		
A/C	AIR CONDITIONING	CHAM	CHAMFER	DN	DOWN	FOM	FACE OF MASONRY	FURR	FURRED	HEX	HEXAGONAL	LW conc	LIGHTWEIGHT CONCRETE	NOM	NOMINAL	PSI	POUNDS per SQUARE INCH	SECT	SECTION	THRSH	THRESHOLD	WP	WATER PROOFING		
ALT	ALTERNATE	CIR	CIRCLE	DS	DOWNSPOUT	FOS	FACE OF STUDS	FURRG	FURRING	HC	HANDICAP / HOLLOW CORE	LTL	LINTEL	N	NORTH	PCC	PRECAST CONCRETE	SDK	SERVICE SINK	TPTN	TOILET PARTITION	WR	WATER RESISTANT		
ALUM	ALUMINUM	CLO	CLOSET	DRN	DRAIN	FAG	FASTEN / FASTENER	FUT	FUTURE	HM	HOLLOW METAL	LR	LIVING ROOM	NC	NOT IN CONTRACT	PREFAB	PREFABRICATED	SHEATHG	SHEATHING	TOL	TOLERANCE	WWF	WELDED WIRE FABRIC		
AB	ANCHOR BOLT	cp	CLEAR/CLEARANCE	DT	DRAIN TILE	FBD	FIBERBOARD	FV	FIELD VERIFY	HORIZ	HORIZONTAL	LVR	LOUVER	NTS	NOT TO SCALE	PREFN	PREFINISHED	SHT	SHEET	T & G	TONGUE and GROOVE	H	HEST / HOMEN		
ANOD	ANODIZED	COL	COLUMN	DWR	DRAWER	FBGL	FIBERGLASS	GA	GAGE / GAUGE	HS	HOSE BIB	PAINT	MAINTAIN / MAINTENANCE	oc	ON CENTER	PREMFD	PREFORMED	sim	SIMILAR	TG	TOP OF CURB	HR	HOUR / HEATH		
APPROX	APPROXIMATE	CO	CLEAN OUT	DWG	DRAWING	FIN	FINISH / FINISHED	GALV	GALVANIZED	hr	HOUR	MH	MANHOLE	OPG	OPENING	PSC	PRESTRESSED CONCRETE	SC	SOLID CORE	TOH	TOP OF MASONRY	HWD	HARDWOOD		
ARCH	ARCHITECT/ARCHITECTURAL	COMB	COMBINATION	ea	EACH	FTG	FROM FLOOR ELEVATION	GI	GALVANIZED IRON	HWH	HOT WATER HEATER	MANUF	MANUFACTURER	OPH	OPPOSITE HAND	PR, PRTD	PRESSURE TREATED	SF	SQUARE FOOT	TOS	TOP OF STEEL	HW	HOT		
ASB	ASBESTOS	CONC	CONCRETE	E	EAST	FFL	FINISH FLOOR LINE	GM	GAS METER	HWY	HIGHWAY	MAS	MASONRY	OD	OUTSIDE DIAMETER	PL	PROPERTY LINE	S	SOUTH	TRD	TREAD	WO	WITHOUT		
ASPH	ASPHALT	CMU	CONCRETE MASONRY UNIT	EIFS	EXTERIOR INSUL FIN SYSTEM	FA	FIRE ALARM	GV	GAS VALVE	in	INCHES	MO	MASONRY OPENING	OA	OVERALL	QT	QUARRY TILE	SPK	SPRINKLER	TRTD	TREATED	WD	WOOD		
AVG	AVERAGE	CONF	CONFERENCE	ELEC	ELECTRIC / ELECTRICAL	FE	FIRE EXTINGUISHER	GC	GENERAL CONTRACTOR	incl	INCLUDE / INCLUDING	MATL	MATERIAL	OHD	OVERHEAD	REF	REFERENCE	SPEC	SPECIFICATIONS	typ	TYPICAL	WB	WOOD BASE		
BATT	BATTEN	CONST	CONSTRUCTION	EP	ELECTRICAL PANELBOARD	FEC	FIRE EXTINGUISHER CABINET	GEN	GENERAL	ID	INSIDE DIAMETER	max	MAXIMUM	PTD	PAINTED	RESIL	RESILIENT	SQ	SQUARE	UNFIN	UNFINISHED	WPT	WORKING POINT		
BD	BOARD	CONT	CONTINUOUS	EWC	ELECTRICAL WATER COOLER	FH	FIRE HYDRANT	GL	GLASS / GLAZING	INSUL	INSULATION / INSULATE	MECH	MECHANICAL	PNL	PANEL	RFL	REFLECTED / REFLECTIVE	SY	SQUARE YOUT	UNO	UNLESS OTHERWISE NOTED	WI	WROUGHT IRON		
BSMT	BASEMENT	CJ	CONTROL JOINT	EL	ELEVATION	FRP	FIRE RESISTANT PANEL	GLB	GLASS BLOCK	INT	INTERIOR	MED CAB	MEDICINE CABINET	PARKG	PARKING	REFRG	REFRIGERATOR	SST	STAINLESS STEEL	UTIL	UTILITY	YI	YARD INLET		
BKG	BEAKING	CORR	CORRIDOR	ELEV	ELEVATOR	FPL	FIRE PLACE	GCMU	GLAZED CONCRETE MAS UNIT	INV	INVERT	HIGH CNTR	MECHANICAL CONTRACTOR	PTBD	PARTICLE BOARD	REINF	REINFORCE / REINFORCING	STD	STANDARD	UP	UTILITY POLE				
BFF	BELOW FINISHED FLOOR	CMP	CORRUGATED METAL PIPE	EMERG	EMERGENCY	FLASHG	FLASHING	GST	GLAZED STRUCTURAL TILE	JAN	JANITOR	MED	MEDIUM	PTN	PARTITION	RCP	REINFORCED CONCRETE PIPE	STL	STEEL	VB	VAPOR BARRIER				
BIT	BITUMINOUS	CPT	CUBIC FOOT	EQ	EQUAL	FMS	FLATHEAD MACHINE SCREW	GLU LAM	GLUE LAMINATED	JT	JOINT	MBR	MASTER BEDROOM	PV	PAVE / PAVING	RESIL	RESILIENT	STOR	STORAGE	VNR	VENEER				
BLKG	BLOCKING	CYD	CUBIC YARD	EQUIP	EQUIPMENT	FWS	FLATHEAD WOOD SCREW	GB	GRAB BAR	JF	JOINT FILLER	MBRB	MEMBRANE	PVMT	PAVEMENT	REV	RETURN	ST DRN	STORM DRAINAGE	VERT	VERTICAL				
BOT	BOTTOM	CKG	CURB AND GUTTER	ESC	ESCALATOR	FLR	FLOOR	GI	GRATE INLET	JST	JOIST	M	MEN	PRKF	PERFORATED / PERFORATE	REV	REVISION / REVISED	STRUCT	STRUCTURAL	VEST	VESTIBULE				

COPYRIGHT 2007

REVISIONS

Thomas H. Hughes/Architecture, P.C.
155 Sunnynoll Court, Suite 100 Winston-Salem, NC 27106
Ph. 336-722-4447
Fax 336-722-4402

A New Replacement Facility For Ibraham Elementary School
5036 Old Walkertown Rd
Winston-Salem, NC

JOB 07-05
DATE September 5, 2007
DRAWN -
SHEET A1.0
OF 20