To Order Plans go to www.ldiline.com

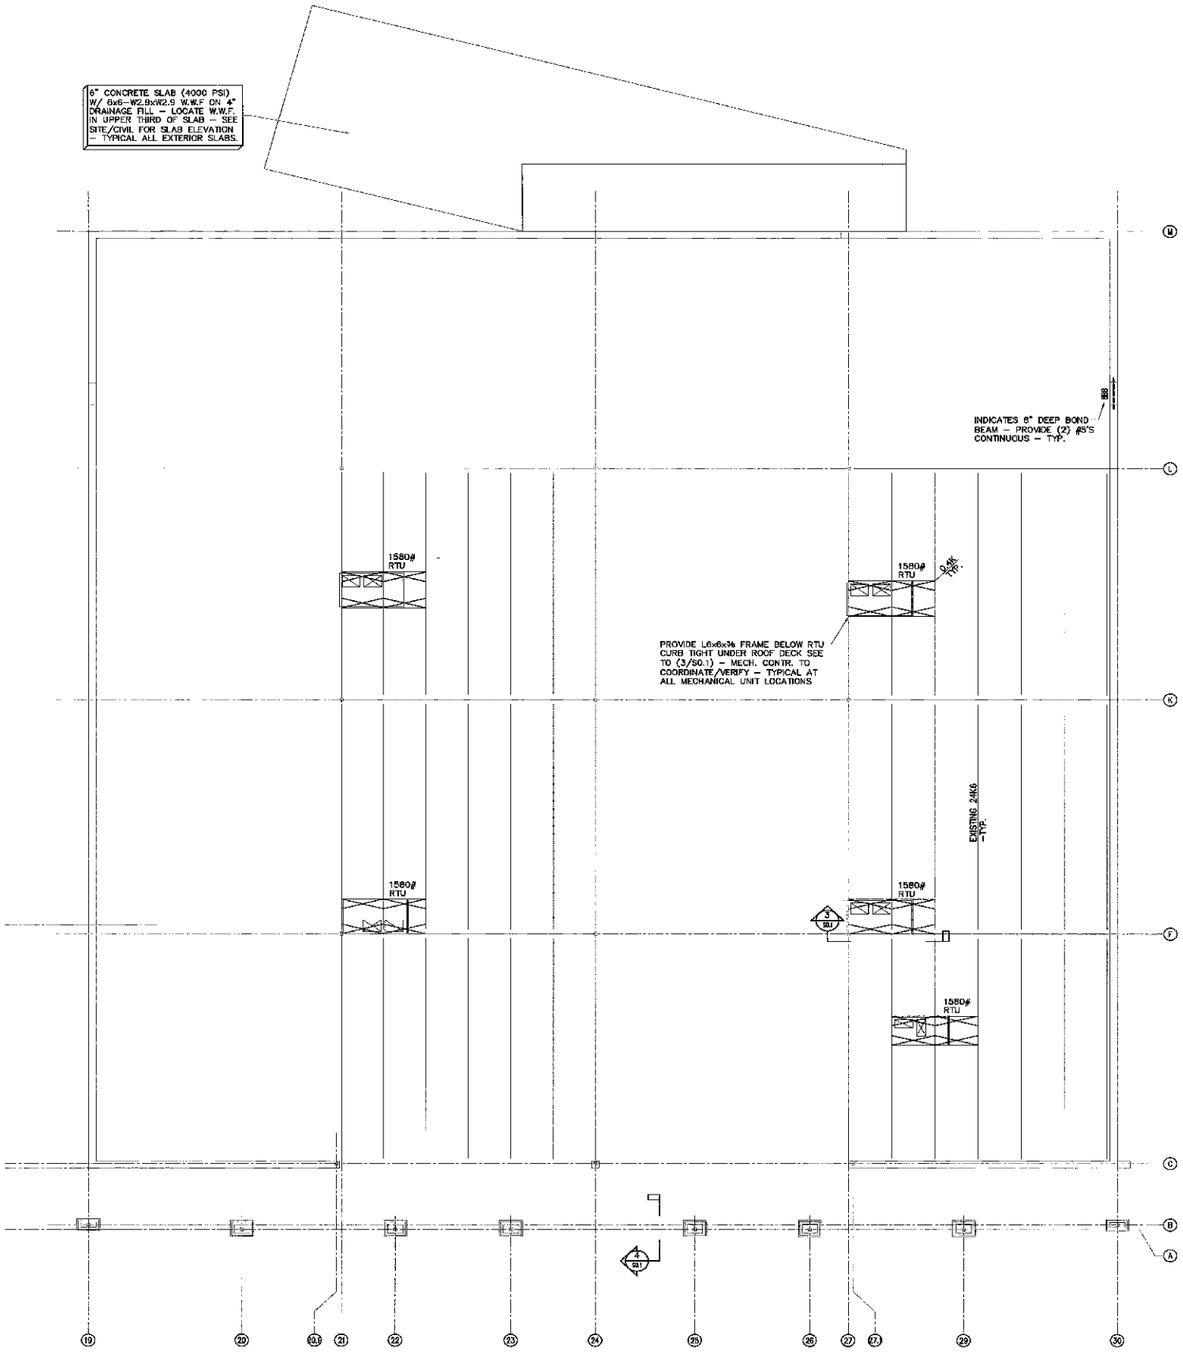

1 S0.1 PARTIAL ROOF FRAMING PLAN
1/8" = 1'-0"

NOTES:

1. CONTRACT DRAWINGS SHALL NOT BE USED FOR SHOP DRAWINGS.

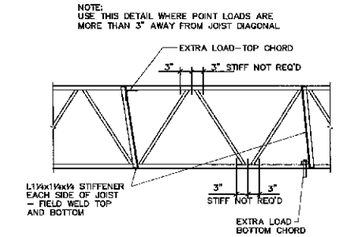

2 S0.1 EXTRA LOAD ON JOIST
3/4" = 1'-0"

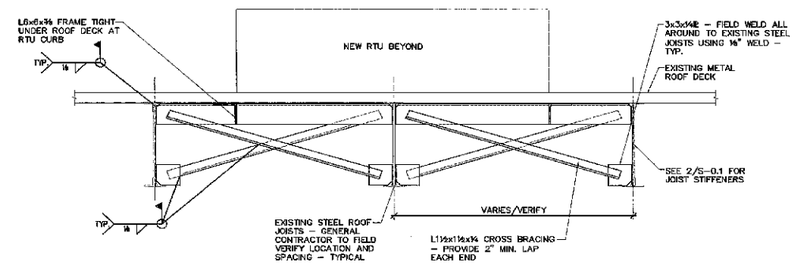

3 S0.1 NEW RTU SUPPORT
3/4" = 1'-0"

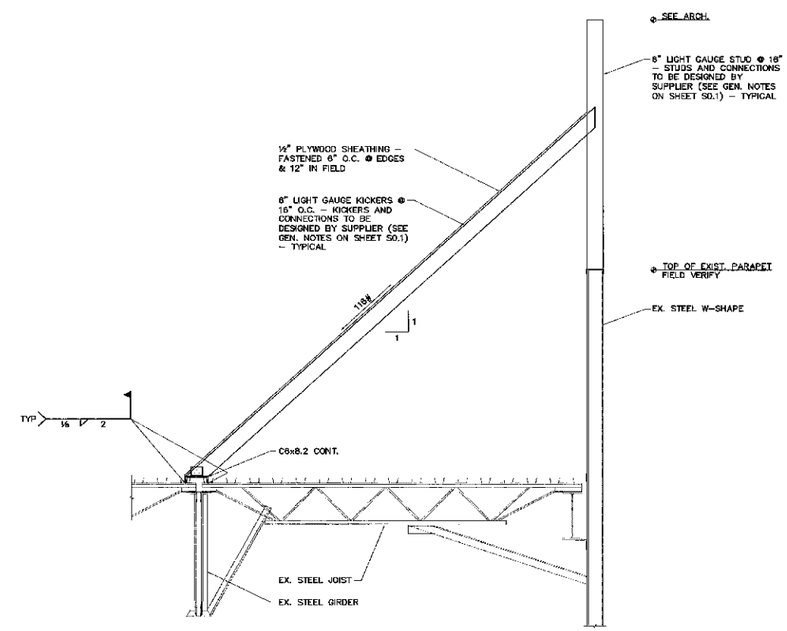

4 S0.1 SECTION AT PARAPET EXTENSION
3/4" = 1'-0"

LITTLE
www.littleonline.com

This drawing and the design shown are the property of Little Diversified Architectural Consulting. The reproducing, copying or other use of this drawing without their written consent is prohibited and any infringement will be subject to legal action.
© Little 2003

COLLETTE & ASSOCIATES

WGPM, Inc.
Wright · Gibson · Pulliam · Mitchell
STRUCTURAL ENGINEERING
11329 Elm Lane, Suite 201
Charlotte, North Carolina 28277
704-545-7192 · Fax: 704-512-7195
www.wgpm.com
JOB NUMBER: 275-03

NORTH CAROLINA PROFESSIONAL SEAL 28906
8.07.07

GRAGER DESIGN GROUP, PLLC
704-799-0300

PROJECT NAME
Renovation to Valley Corners Shopping Center

PROJECT TEAM
PRINCIPAL IN CHARGE
FRANK GOPPOLD, AIA
PROJECT ARCHITECT
MICHAEL SMITH
BRB

REVISIONS		
NO.	DESCRIPTION	DATE

SHEET TITLE
ROOF FRAMING PLAN & DETAILS

PROJECT NO.
121.8742.02

ISSUE DATE	SHEET NUMBER
05/11/07	*S0.1*