GENERAL NOTES

A. DRAWINGS AND SPECIFICATIONS COVERING THE CONSTRUCTION WORK WERE PREPARED IN ACCORDANCE WITH THE PROJECT MANUAL. CONTRACTOR SHALL BE RESPONSIBLE TO REPORT THE PROJECT MANUAL DISCREPANCIES ARE FOUND IN THE DOCUMENTS.

B. CONTRACTOR SHALL PROVIDE AND MAINTAIN REASONABLE VEHICULAR ACCESS THROUGHOUT CONSTRUCTION OF THE PROJECT.

C. THESE DRAWINGS ARE BEING ISSUED FOR INFORMATIONAL PURPOSES ONLY AND ARE NOT FOR CONSTRUCTION OF ANY TYPE. THE INFORMATION CONTAINED HEREIN IS COPYRIGHTED, PRIVATE, AND PROPRIETARY BY FOODS COMPANY LLC, AND SHALL NOT BE PUBLISHED, COPIED OR DISTRIBUTED IN ANY METHOD WITHOUT THE EXPRESS WRITTEN CONSENT OF THE ARCHITECT.

D. THIS DESIGN CRITERIA IS PROVIDED FOR BUILDING CRITICAL REVIEW COMPATIBILITY ONLY AND IS NOT INTENDED FOR USE AT CONSTRUCTION OR PERMIT. THERE MAY BE MORE THAN ONE SOLE DESIGN CRITERIA VARIOUS VARIATIONS. EACH DESIGNER AND/OR MANUFACTURER MUST INDEPENDENTLY CONFIRM ALL CODE CRITERIA WITH WHICH HIS EQUIPMENT OR COMPONENTS MUST COMPLY, INCLUDING BUT NOT LIMITED TO LOADING, APPLICATION, FUNCTIONALITY, ETC. PERFORMANCE CRITERIA PROVIDED ELSEWHERE IN A SPECIFIC SPECIFIC WILL BE REQUIRED AS REQUIRED BY THE CONTRACTOR. THE CONTRACTOR IS RESPONSIBLE FOR ANY UNAVAILABLE INCORPORATED CONCERNING THESE REQUIREMENTS AS WELL AS OTHER SOURCE REQUIREMENTS, AS APPLICABLE. SEE MORE STRINGENT OF THESE CRITERIA SHALL GOVERN.

E. DO NOT SCALE DRAWINGS.

WHOLE FOODS MARKET

HILL CENTER, HILLSBORO ROAD
NASHVILLE, TN

ABBREVIATIONS

A.C.T.	ACOUSTICAL CEILING TILE	DIM.	DIMENSION		CONTRACTOR	M.R.	MOISTURE RESISTANT	STRUCT.	STRUCTURAL
A.F.F.	ABOVE FINISH FLOOR	DS.	DOWNSPOUT		CONTINUED	N.I.C.	NOT IN CONTRACT	T.O.S.	TOP OF MASONRY
ALT.	ALTERNATE	DR.	DOOR		CEILING	NO.	NUMBER	T.O.S.	TOP OF STEEL
APPROX.	APPROXIMATE	DBL.	DOUBLE		CENTERLINE	N.T.S.	NOT TO SCALE	TYP.	TYPICAL
ALUM.	ALUMINUM	DTL.	DETAIL		CERAMIC	O.C.	OUTSIDE DIMENSION	U.O.N.	UNLESS OTHERWISE NOTED
A.B.	ANCHOR BOLT	E.F.	EACH FACE		CLEAN OUT	O.H.	OVERHEAD	V.C.T.	VINYL COMPOSITION TILE
ACOUST.	ACOUSTICAL	E.W.	EACH WAY		CONCRETE	OPP.	OPPOSITE	W/	WITH
ADJTN.	ADJOINING	E.N.E.	ELECTRIC WATER COOLER		CONCRETE MASONRY UNIT	O.C.	ON CENTER	WD.	WOOD
B.S.	BOTH SIDES	ELE	ELEVATION		CONTINUOUS	OPNG	OPENING		
BLKG	BLOCKING				CONTRACTOR FURNISHED	P.A.C.	PLUMBING CONTRACTOR		
BD.	BOARD				CONTRACTOR INSTALLED	PLAST. LAM.	PLASTIC LAMINATE		
BLDG.	BUILDING	EXIST.	EXISTING		COORDINATE	PNL.	PANEL		
BM.	BEAM	EXP.	EXPANSION		CORRIDOR	PL.	PLATE		
BTM.	BOTTOM	ELEC.	ELECTRICAL		CERAMIC TILE	PLYWD.	PLYWOOD		
CONTR.	CONTRACTOR	EQUIP.	EQUIPMENT		DEPARTMENT	PR.	PAIR		
C.I.G.	CEILING	EA.	EACH		DIAGONAL	PROV.	PROVIDE		
C.T.	CERAMIC TILE	ELEV.	ELEVATOR		DIMENSION	REQ'D	REQUIRED		
CONC.	CONCRETE	FL.	FLOOR		DOWN	RESIL.	RESILIENT		
CONT.	CONTINUOUS	FT.	FOOT/FEET		DOWNSPOUT	RM.	ROOM		
C.J.	CONTROL JOINT	FDN.	FOUNDATION		EACH	S.O.	SOLID CORE WOOD		
COL.	COLUMN	FLR.	FLOOR		EXPANSION JOINT	S.S.L.	SOFFIT SUSPENDED LINE		
C.M.U.	CONCRETE MASONRY UNIT	FDN.	FOUNDATION		FIBERGLASS REINFORCED PLASTIC	SHT.	SHEET		
CFT.	CUBIC FEET	FTG.	FOOTING		FIBERGLASS REINFORCED PLASTIC	STL.	STEEL		
CLG.	CEILING	FIN.	FINISH(ED)		FINISH(ED)	SUSP. CLG.	SUSPENDED CEILING		
CTR.	CENTER	GA.	GAUGE		FINISH(ED)	SYM.	SYMBOL		
DIA.	DIAMETER	GYP.	GYPSUM		GENERAL CONTRACTOR	SYSTS.	SYSTEMS		
					GENERAL	SQ	SQUARE		
					GALVANIZED	STD.	STANDARD		
					HOLLOW METAL	STR.	STRUCTURAL		

SYMBOL LEGEND

ROOM NUMBER IDENTIFICATION — XXX

DOOR NUMBER IDENTIFICATION — #

DETAIL MARK — #

INTERIOR PARTITION TYPE — #

DIMENSION NEXED NOTE — #

REVISION MARK — #

WINDOW ELEVATION — #

WALL SECTION — #

INTERIOR ELEVATION MARK — #

BUILDING ELEVATION — #

INDICATE INTERIOR DIMENSIONS — #

DETAIL NUMBER
SHEET WHERE DETAIL IS SHOWN

PROJECT TEAM

OWNER — TOM PATRICK
WHOLE FOODS MARKET
1100 UPPER MUNROE RD.
ROSWELL, GA 30076
(770) 751-3007
(770) 391-8837 FAX
tom.patrick@wholefoods.com

ARCHITECT — ALAN MILLER
GRENBOW/DABOW
1795 INC EXCHANGE
ATLANTA, GEORGIA 30339
(770) 303-1933
(770) 303-2533 FAX
amiller@grenbowdabow.com

STRUCTURAL — GARY MANCUSO
MARTIN LYONS & ASSOCIATES, INC.
1000 CENTURY PARKWAY, BLVD.
SUITE 200
ATLANTA, GA 30340
(770) 457-2376
(770) 457-8016 FAX
gmancuso@martinlyons.com

ELECTRICAL — BLAKE HOLLAND
GRENBOW/DABOW INTERIOR ARCHITECTURE
1795 INC EXCHANGE
ATLANTA, GEORGIA 30339
(770) 303-1933
(770) 303-2389 FAX
bholland@grenbowdabow.com

MECHANICAL — DALE WOLFRIE
WOLFRIEDS ENGINEERING
1795 INC EXCHANGE
ATLANTA, GEORGIA 30339
(770) 303-1933
(770) 303-2389 FAX
dwolfrie@grenbowdabow.com

PLUMBING — FRANK LETTERMAN, PE
GRENBOW/DABOW
1795 INC EXCHANGE
ATLANTA, GEORGIA 30339
(770) 303-1933
(770) 303-2389 FAX
fletterman@grenbowdabow.com

RETROCEDIAN — DEAN A. GOSNELL, PE
CARDEL ROAD, SUITE 310
CHARLOTTE, NORTH CAROLINA 28277
(704) 841-0200
(704) 841-0616 FAX
dgosnell@cardel.com

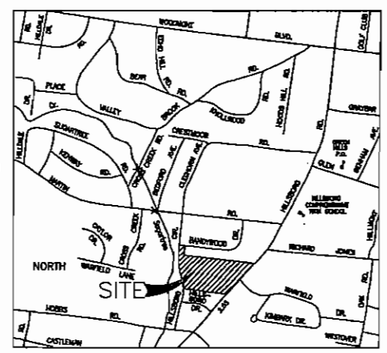

NORTH

VICINITY MAP/AERIAL PHOTO

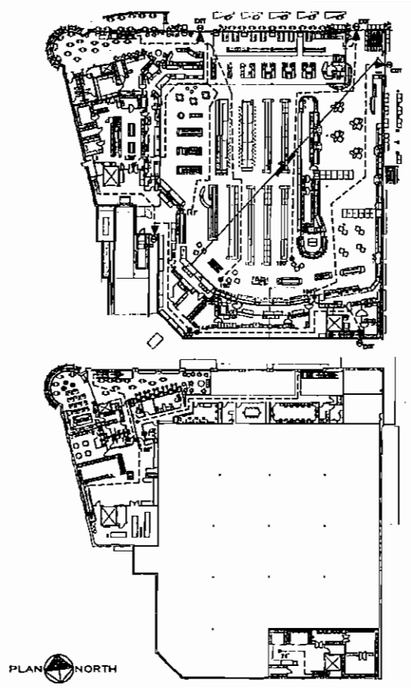

NOTE: ALL DISTANCES ON MEZZANINE PLAN ARE TO THE EXIT(S) BELOW.

EGRESS PLAN-1/32"=1'-0"

TRAVEL DISTANCE 200'-0" MAX.

CODE DATA SUMMARY

A. APPLICABLE BUILDING CODE

BUILDING CODE: 2003 STANDARD BUILDING CODE w/2004 AMENDMENTS
ELECTRICAL CODE: 2003 NATIONAL ELECTRICAL CODE w/2004 AMENDMENTS
MECHANICAL CODE: 2003 STANDARD MECHANICAL CODE w/2004 AMENDMENTS
PLUMBING CODE: 2003 STANDARD PLUMBING CODE w/2004 AMENDMENTS
FUEL GAS CODE: 2003 UNIFORM FUEL GAS CODE
LIFE SAFETY CODE: 2003 LIFE SAFETY CODE (NFPA 101)
ACCESSIBILITY CODE: ANSI A117.1/ADA Sec-112.2
ENERGY CODE: 2003 INTERNATIONAL ENERGY CONSERVATION CODE

B. BUILDING CLASSIFICATION

USE GROUP: M — MERCANTILE
S — BUSINESS (ACCESSORY)
S2 — STORAGE (ACCESSORY)

CONSTRUCTION TYPE: TYPE II (B) UNPROTECTED, SPRINKLERED
MAX. HEIGHT: 2 STORIES

C. BUILDING AREA

RETAIL (FIRST FLOOR):	37,277 SF
RETAIL (MEZZANINE FLOOR):	4,243 SF
KITCHEN (FIRST FLOOR):	6,413 SF
KITCHEN (MEZZANINE FLOOR):	604 SF
OFFICE (FIRST FLOOR):	337 SF
OFFICE (MEZZANINE FLOOR):	2,724 SF
STORAGE (FIRST FLOOR):	6,788 SF
STORAGE (MEZZANINE FLOOR):	3,251 SF
TOTAL AREA OF FIRST FLOOR:	49,830 SF
TOTAL AREA OF MEZZANINE FLOORS:	13,327 SF
TOTAL AREA OF BUILDING:	64,157 SF

D. OCCUPANT LOADING

RETAIL (FIRST FLOOR):	37,277 SF / 30 = 1243
RETAIL (MEZZANINE FLOOR):	4,243 SF / 60 = 71
KITCHEN AREAS:	7,003 SF / 200 = 35
OFFICE AREAS:	3,061 SF / 100 = 31
STORAGE AREAS:	10,039 SF / 300 = 34
	OCCUPANT LOAD TOTAL = 1395

E. EXIT CAPACITY PROVIDED

EXIT WIDTH REQUIRED FOR SALES (INTERIOR AREA): 1,274 X 0.15 = 191"

EXIT CAPACITY PROVIDED:

DOOR NO.101 (INTERIOR DOOR ALUM./GLASS DOOR):	79 INCHES
DOOR NO.102 (INTERIOR DOOR ALUM./GLASS DOOR):	79 INCHES
DOOR NO.103 (INTERIOR DOOR ALUM./GLASS DOOR):	88 INCHES
DOOR NO.104 (SINGLE 5'-0" H.D.DOOR):	60 INCHES
DOOR NO.105 (SINGLE 5'-0" H.D.DOOR):	60 INCHES
DOOR NO.106 (SINGLE 5'-0" H.D.DOOR):	60 INCHES
TOTAL EXIT WIDTH PROVIDED =	310 INCHES > 191 INCHES REQD.

F. PLUMBING FIXTURE COUNT

TOTAL OCCUPANCY (IPC-TABLE 403.1):

FIXTURE	REQUIRED	PROVIDED
W.C. MALE (1-100 OCC.)	1 PER 500 : 2	3 W.C. / 3 URINALS
W.C. FEMALE (1-100 OCC.)	1 PER 300 : 2	5 W.C.
LAVATORY (OTHER SEX)	1 PER 750 : 1	6 LAV. (UNIX)
DRINKING FOUNTAIN	1 PER 1000 : 3	3 D.F.
SERVICE SINK	1 SERVICE SINK : 1	1 SERVICE SINK

TRAVEL DISTANCE TO RESTROOM: 300' MAXIMUM (IPC-403.4.1)

G. LIFE SAFETY CODE

USE GROUP: MERCANTILE
SUBCLASSIFICATION OF OCCUPANCY: CLASS A
CLASSIFICATION OF HAZARD: ORDINARY HAZARD
CONSTRUCTION TYPE: TYPE II (B) UNPROTECTED, SPRINKLERED
WALL TRAVEL DISTANCE: 250'-0"

BUILDING AREA

RETAIL (FIRST FLOOR):	37,277 SF
RETAIL (MEZZANINE FLOOR):	4,243 SF
KITCHEN (FIRST FLOOR):	6,413 SF
OFFICE (FIRST FLOOR):	337 SF
OFFICE (MEZZANINE FLOOR):	2,724 SF
STORAGE (FIRST FLOOR):	6,788 SF
STORAGE (MEZZANINE FLOOR):	3,251 SF
TOTAL AREA OF FIRST FLOOR:	49,830 SF
TOTAL AREA OF MEZZANINE FLOORS:	13,327 SF
TOTAL AREA OF BUILDING:	64,157 SF

OCCUPANT LOAD

RETAIL (FIRST FLOOR):	37,277 SF / 30 = 1243
RETAIL (MEZZANINE FLOOR):	4,243 SF / 60 = 71
OFFICE (FIRST FLOOR):	337 SF / 100 = 4
OFFICE (MEZZANINE FLOOR):	2,724 SF / 100 = 28
STORAGE (FIRST FLOOR):	6,788 SF / 300 = 23
STORAGE (MEZZANINE FLOOR):	3,251 SF / 300 = 10
OCCUPANT LOAD TOTAL:	1,395

EXIT CAPACITY PROVIDED

EXIT WIDTH REQUIRED FOR SALES (INTERIOR AREA): 1,274 X 0.15 = 191"

EXIT CAPACITY PROVIDED:

DOOR NO.101 (INTERIOR DOOR ALUM./GLASS DOOR):	79 INCHES
DOOR NO.102 (INTERIOR DOOR ALUM./GLASS DOOR):	79 INCHES
DOOR NO.103 (INTERIOR DOOR ALUM./GLASS DOOR):	88 INCHES
DOOR NO.104 (SINGLE 5'-0" H.D.DOOR):	60 INCHES
DOOR NO.105 (SINGLE 5'-0" H.D.DOOR):	60 INCHES
DOOR NO.106 (SINGLE 5'-0" H.D.DOOR):	60 INCHES
TOTAL EXIT WIDTH PROVIDED =	310 INCHES > 191 INCHES REQD.

FURNISHED BY OWNER (FBO) - REFERENCE LIST

GENERAL CONTRACTOR IS TO REFER TO SPECIFICATION SECTION 01500 FOR FBO GENERAL REQUIREMENTS

ITEM	SUPPLIED BY	INSTALLED BY	POWER SUPPLY	ELECTRICAL CONNECTION
CERAMIC FLOOR FOR SERVING	WF	WF	----	----
HANDWRAP SERVICE COUNTS	WF	GC	----	----
CUE BUMPERS	WF	WF	----	----
CONDITIONING/HEATING	WF	WF	GC	GC
SURFACE SNOWS	WF	GC	----	----
SAFT/ANALYZE	WF	WF	----	----
COMPACTOR/BALER	WF	WF	GC	GC
EQUIP/FIXTURES (SEE SCHED. INT. F3.0-3.1)	WF	SEE SCHED.	GC	GC
VENDING (SEE SCHED. INT. F3.0)	WF	WF	GC	GC
FOUNTAIN HOSES (SUPPLY ARC)	WF	GC	GC	GC
LIGHT FIXTURES	WF	GC	GC	GC
TOILET ACCESSORIES (SEE SCHED. INT. A1.1)	WF	WF	----	----
SECURITY ALARM SYSTEM	WF	WF	GC	GC
ELEC. PANELS/ POWER WIRE	WF	GC	GC	GC
EMERGENCY GENERATOR	WF	GC	GC	GC
INFO/ COMPUTER SYSTEM	WF	WF	GC	GC
RO/WRAPPER SYSTEM (SEE SCHED. INT. F3.0, SHEET. AC & ST)	WF	WF	GC	WF
EMERGENCY MANAGEMENT (SEE SHTS. C3)	WF	GC	GC	GC

INDEX OF DRAWINGS

SHT. NO.	TITLE
	ARCHITECTURAL
C01	COVER SHEET
F1.0	FIXTURE PLAN
F1.1	MEZZANINE FIXTURE PLAN
F2.0	FIXTURE PLAN EQUIPMENT LIST
F2.1	FIXTURE PLAN EQUIPMENT LIST
A1.0a	FLOOR PLAN
A1.0b	MEZZANINE FLOOR PLAN
A1.1	DIMENSIONED FLOOR PLANS
A1.2a	ROOF PLAN
A1.2b	MEZZANINE ROOF PLAN
A1.3	FLOOR FINISH PLAN
A1.4a	WALL FINISH PLAN
A1.4b	MEZZANINE WALL FINISH PLAN
A1.5	ROOF PLAN
A2.0a	REFLECTED CEILING PLAN
A2.0b	MEZZANINE REFLECTED CEILING PLAN
A2.1	DIMENSIONED REFLECTED CEILING PLAN
A3.0	INTERIOR ELEVATIONS
A3.1	INTERIOR ELEVATIONS
A3.2	INTERIOR ELEVATIONS
A3.3	INTERIOR ELEVATIONS
A4.0	SECTIONS AND DETAILS
A4.1	SECTIONS AND DETAILS
A4.2	SECTIONS AND DETAILS
A4.3	SECTIONS AND DETAILS
A5.0	WALL SCHEDULE
A6.1	DOOR AND HARDWARE SCHEDULE
A6.2	DOOR/WINDOW DETAILS
A6.0	FINISH TYPES
A6.1	MISC. DETAILS
	STRUCTURAL
S0.1	GENERAL NOTES
S1.0	FOUNDATION PLAN
S1.1	PARTIAL MEZZANINE FRAMING PLAN, FOUNDATION SECTIONS AND DETAILS
S1.2	CANOPY PLAN AND SECTIONS
	MECHANICAL
M1.0	MECHANICAL FLOOR PLAN
M1.1	MECHANICAL MEZZANINE FLOOR PLAN
M2.0	MECHANICAL ROOF PLAN
M3.0	MECHANICAL SCHEDULES
M4.0	MECHANICAL DETAILS
M4.1	MECHANICAL DETAILS
M4.2	MECHANICAL DETAILS
M4.3	MECHANICAL DETAILS
M4.4	MECHANICAL DETAILS
M4.5	MECHANICAL DETAILS
M4.6	SHEET METAL
	ELECTRICAL
E1.0	ELECTRICAL ONE-LINE DIAGRAM
E1.1	ELECTRICAL SCHEDULES
E2.0	LIGHTING PLAN
E2.1	MEZZANINE LIGHTING PLAN
E2.2	LIGHTING SCHEDULE AND DETAILS
E3.0	POWER PLAN
E3.1	MEZZANINE POWER PLAN
E3.2	REFRIGERATION POWER PLAN
E3.3	MEZZANINE REFRIGERATION POWER PLAN
E3.4	ELECTRICAL STUB-UP SHOWCASE PLAN
E3.5	MEZZANINE POWER PLAN
E4.0	ELECTRICAL DETAILS
E4.0	GAS PLAN
E5.1	MEZZANINE GAS PLAN
E5.2	GAS RISER AND DETAILS
E5.0	ELECTRICAL PANELS
E6.1	ELECTRICAL PANELS
	PLUMBING
P0.1	PLUMBING NOTES, LEGEND & SCHEDULES
P1.0	PLUMBING WASTE & VENT FLOOR PLAN
P1.1	PLUMBING WASTE & VENT MEZZANINE FLOOR PLAN
P1.2	PLUMBING DIMENSION FLOOR PLAN (SEE ISSUED FOR PERMIT)
P1.3	PLUMBING MEZZANINE & PARTIAL DIMENSION PLANS
P2.0	PLUMBING DOMESTIC WATER BELOW SLAB FLOOR PLAN
P2.1	PLUMBING DOMESTIC WATER FLOOR PLAN
P2.2	PLUMBING DOMESTIC WATER MEZZANINE FLOOR PLAN
P3.0	PLUMBING NATURAL GAS FLOOR PLAN
P3.1	PLUMBING NATURAL GAS MEZZANINE FLOOR PLAN
P3.2	PLUMBING NATURAL GAS ROOF PLAN
P4.0	PLUMBING WASTE & VENT RISER DIAGRAM
P5.0	PLUMBING DETAILS
	REFRIGERATION
RC1.1	CONCEPT MERCHANDISE OVERVIEW PLAN
RC2.1	CONCEPT MERCHANDISE DIMENSION PLAN-MAIN FLOOR
RC2.2	CONCEPT MERCHANDISE DIMENSION PLAN-MEZZANINE
RC3.1	REFRIGERATION PARTIAL PLANS AND DETAILS
RC4.1	REFRIGERATION LEGENDS AND NOTES
RC5.1	REFRIGERATION PIPING PLAN - BACK "A"
RC5.2	REFRIGERATION PIPING PLAN - BACK "B" (+13 sec.)
RC5.3	REFRIGERATION PIPING PLAN - BACK "C" (+18 sec.)
RC5.4	REFRIGERATION PIPING PLAN - BACK "D" (+22 sec.)
RC5.5	REFRIGERATION PIPING PLAN - BACK "E" (+33 sec.)
RTC1.1	REFRIGERATION CASE STUB-UP PLAN
RT1.1	REFRIGERATION PIPEWORK PLAN

1795 INC Exchange
Atlanta, GA 30339
t: 770.303.1933 f: 770.303.2533

PROJECT TEAM

COPYRIGHT NOTICE

The drawings & designs shown on this sheet are the property of the above referenced firm and shall not be used for any purpose other than that specifically agreed upon in writing. Reproduction of these drawings in whole or in part, by any means, without the written permission of the Architect is prohibited.

ISSUE/REVISION RECORDS

DATE	DESCRIPTION
02/13/07	CD SET
03/06/07	ISSUED
03/12/07	BID

PROFESSIONAL SEAL

PROFESSIONAL IN CHARGE
ALAN MILLER
PROJECT MANAGER
ALAN MILLER
QUALITY CONTROL
KAREN BRADY
DRAWN BY
JERRY JACKSON/KIDA JONES

PROJECT NAME

NASHVILLE
TENNESSEE

HILL CENTER

PROJECT NUMBER
200504580

SHEET TITLE

COVER SHEET

SHEET NUMBER
CS1

TO ORDER PLANS GO TO WWW.LDIREPRO.COM